


Duct System	System Colour
General Supply Ductwork	Red
General Extract Ductwork	Blue

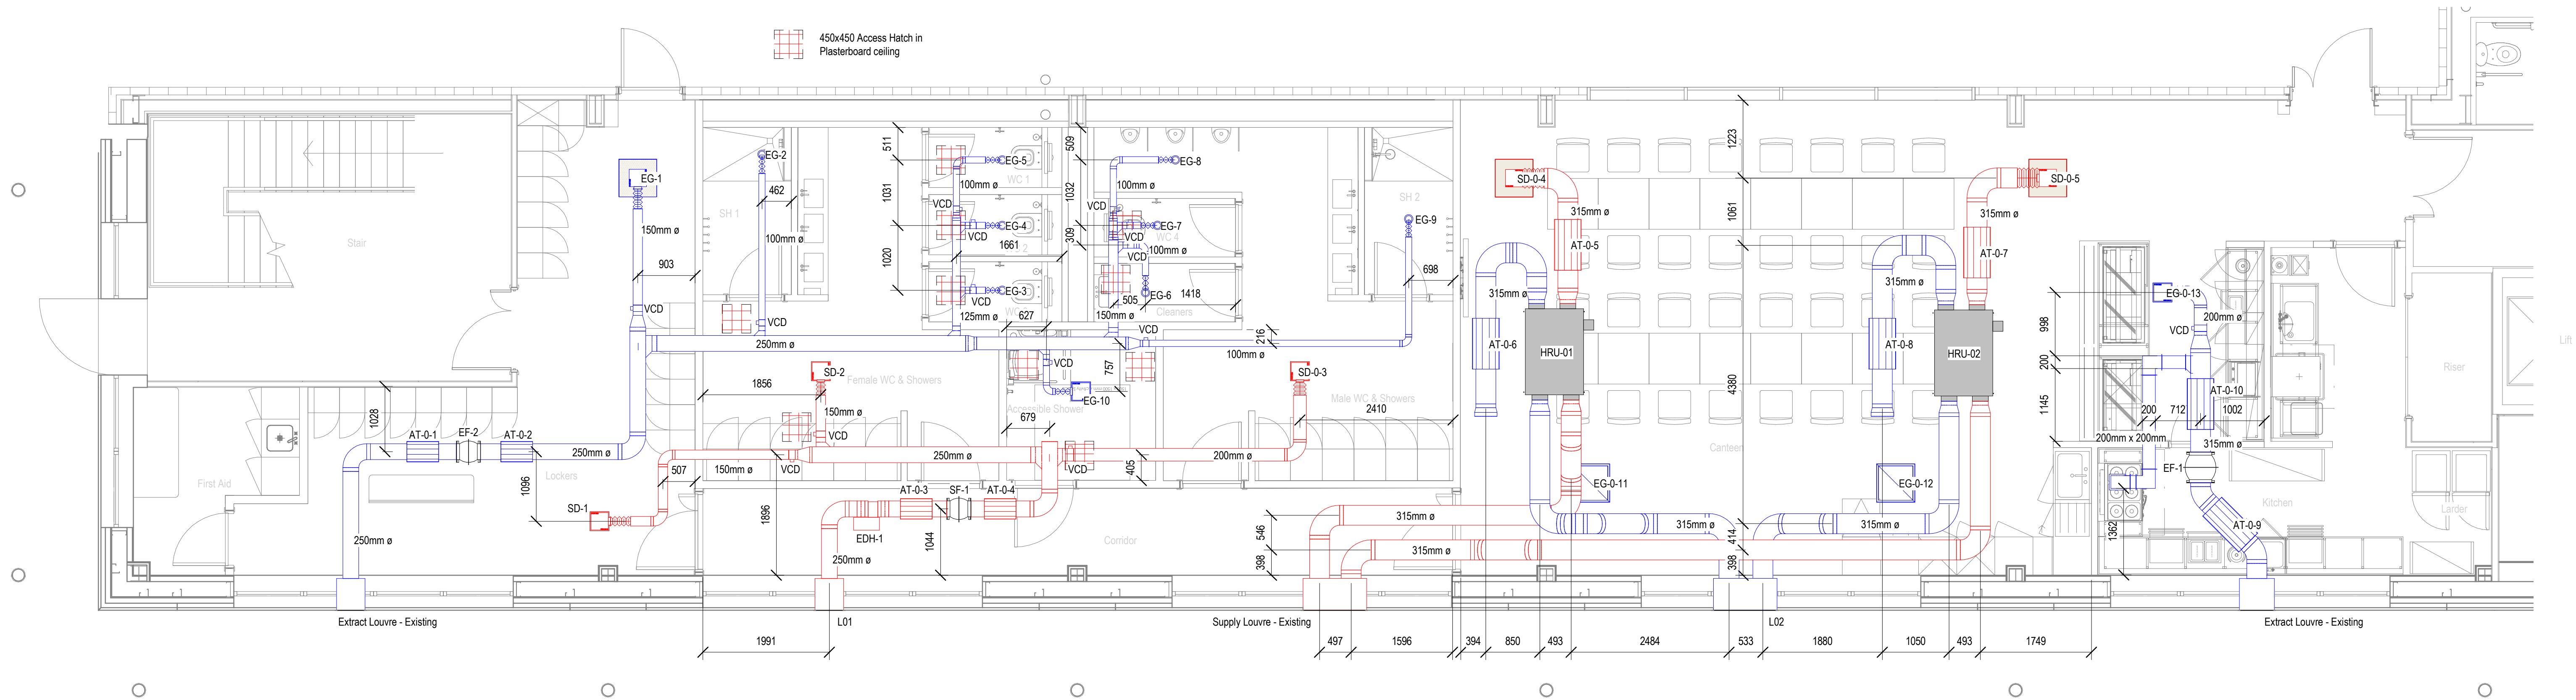

1 - 00-Ventilation Layout
1 : 50

Note: Awaiting revised dwg. background showing latest Kitchen and Toilet layouts